FilmL.A., Inc.
6255 W Sunset Blvd, 12th Floor
Hollywood, CA 90028
t: (213)977-8600 - f: (213)977-8601
www.filmla.com

Summary Information

Permit No: F00148181 **Type of Permit:** FILMING **Release Date:** 02/13/2019

Production Company BRIDGE PRODUCTIONS LLC DBA THE BRIDGE.CO

Insured Company Name BRIDGE PRODUCTIONS LLC DBA THE BRIDGE.CO

Contact Phone No. 1 212-675-6767
Contact Phone No. 2
Fax
Address 450 WEST 17TH STREET, SUITE 528
NEW YORK, New York 10011

Production Title HYUNDAI

Type of Production Commercial - Standard

Producer Bill Boyd

Director Michael Jurkovac

1st AD TBD TBD

Production Manager Richard Martin

FilmL.A. Coordinator Carri Stevens

Location Manager Patrick Reinoso
Primary Phone Mobile - (818) 606-3081
Secondary Phone

Location Assistant N/A N/A
Primary Phone Mobile - 000-000-0000
Secondary Phone

Fees

Posting 900	$207.00
Posting 1200	$276.00
Posting 1500	$345.00
Notification Charge	$510.00
FILMLA NON-REFUNDABLE FILM APPLICATION FEE	$685.00
LA CITY LANE AND STREET CLOSURE FEE	$312.00
LA CITY FIRE DEPARTMENT SPOT CHECK SURCHARGE	$85.00

Total Permit Fee $2,420.00

Number of Locations 3

NOT A PERMIT

Permit #F00148181

FilmL.A., Inc.
6255 W Sunset Blvd, 12th Floor
Hollywood, CA 90028
t: (213)977-8600 - f: (213)977-8601
www.filmla.com

Summary Information — Location

Permit Number	F00148181	**Location Manager**	Patrick Reinoso
Production Company	BRIDGE PRODUCTIONS LLC DBA THE...	Primary Phone	Mobile - (818) 606-3081
Insured Company	BRIDGE PRODUCTIONS LLC DBA THE...	Secondary Phone	
Production Title	HYUNDAI		

Location Address 809 N Cahuenga Blvd, Los Angeles, CA, 90038

Location Type Business

Film Dates 2/14/2019 - 2/15/2019 06:00 - 22:00 2 days

Open or Closed to the Public Closed

Generic Conditions

*LA CITY AND/OR LA COUNTY FIRE CHECKLIST ATTACHED TO FINAL PERMIT. THE PERMITTEE IS RESPONSIBLE FOR COMPLETING CHECKLIST PRIOR TO FILMING ACTIVITY AT THIS LOCATION. NON COMPLIANCE MAY RESULT IN ASSIGNMENT OF A FIRE OFFICER.
Equipment staging and vehicles may park on one side of the street only.
Must Maintain 5' Clearance on Sidewalks/Walkways
Must maintain local/emergency access
No cast or crew parking on area streets
No crossovers allowed on street without prior approval.
No interference with vehicular or pedestrian traffic

Equipment on Location

Type	Quantity
10 Ton Truck	2
5 Ton Truck	3
Catering Truck	1
Cube Trucks	5
Generator	1
Motor Homes	2
Picture vehicles	2
Process Trailer	1
Stakebed Trucks	2
Vans	4

Personnel on Location

Type	Quantity
Cast	5
Crew	45

Filming Activities Camera on sticks; Drive ups & away; Equipment on property; Equipment on sidewalk only.; Exterior establishing shots; Exterior motion without sound; Handheld equipment; Interior Dialogue; Interior Performance and Playback; ARM-CAR;

Jurisdiction **Political:** Los Angeles City - Council District 13 **Police:** Los Angeles Police Department **Fire:** Los Angeles City

NOT A PERMIT

FilmL.A., Inc.
6255 W Sunset Blvd, 12th Floor
Hollywood, CA 90028
t: (213)977-8600 - f: (213)977-8601
www.filmla.com

Summary Information — Location

Permit Number	F00148181	**Location Manager**	Patrick Reinoso
Production Company	BRIDGE PRODUCTIONS LLC DBA THE...	Primary Phone	Mobile - (818) 606-3081
Insured Company	BRIDGE PRODUCTIONS LLC DBA THE...	Secondary Phone	
Production Title	HYUNDAI		

Thomas Guide **Page:** 593 **Grid:** F6

Approvals LOS ANGELES CITY POLICE DEPARTMENT — Gabriel Martinez

Coordinator Note Production to yield to S00148118

Parking

Base Camp	**Crew Parking**	
Location Type : Filming Location	Location Type : Other Location	1400 Ivar Ave, Los Angeles, CA, 90028

Posting "No Parking" signs
W/S CAHUENGA BLVD., WILLOUGHBY AVE. - WARING AVE.
N/S WARING AVE., CAHUENGA BLVD. - COLE AVE.
E/S COLE AVE., WARING AVE. - NORTH 300'

Approximate Footage 1201 - 1500 **Log Number** 231943

Date(s) 2/14/2019 to 2/15/2019 **Time(s)** 06:00 to 22:00

NOT A PERMIT

FilmL.A., Inc.
6255 W Sunset Blvd, 12th Floor
Hollywood, CA 90028
t: (213)977-8600 - f: (213)977-8601
www.filmla.com

Summary Information — Location

Permit Number	F00148181	**Location Manager**	Patrick Reinoso
Production Company	BRIDGE PRODUCTIONS LLC DBA THE...	Primary Phone	Mobile - (818) 606-3081
Insured Company	BRIDGE PRODUCTIONS LLC DBA THE...	Secondary Phone	
Production Title	HYUNDAI		

Location Address 6050 W Sunset Blvd, Los Angeles, CA, 90028

Location Type Stage

Film Dates 2/14/2019 - 2/14/2019 06:00 - 22:00 1 day

Open or Closed to the Public Closed

Generic Conditions

*LA CITY AND/OR LA COUNTY FIRE CHECKLIST ATTACHED TO FINAL PERMIT. THE PERMITTEE IS RESPONSIBLE FOR COMPLETING CHECKLIST PRIOR TO FILMING ACTIVITY AT THIS LOCATION. NON COMPLIANCE MAY RESULT IN ASSIGNMENT OF A FIRE OFFICER.
All closures impacting sidewalks must be implemented per WATCH manual, CA MUTCD TA-28 & TA-29
May not interfere with adjacent traffic lanes or adjacent bike lane
Must Maintain 5' Clearance on Sidewalks/Walkways
Must maintain local/emergency access
No cast or crew parking on area streets
Number of uniformed officers listed on the permit is a minimum requirement. Permittee remains responsible for deploying a sufficient number of uniformed officers to provide traffic and crowd control to ensure the safety of the film crew and the public.
Traffic control must be done in accordance w/MUTCD
Traffic Officers Required
Uniformed officers shall have a copy of the film permit in their possession and are required to confirm that all traffic control signage devices are in place.

Please see attached document Sunset btwn Gower - Gordon SS curb - Bridge Prod 730a-4p and 7p-10p.pdf

Equipment on Location

Type	Quantity
10 Ton Truck	2
5 Ton Truck	3
Catering Truck	1
Cube Trucks	5
Generator	1
Motor Homes	2
Picture vehicles	2
Process Trailer	1

Personnel on Location

Type	Quantity
Cast	5
Crew	45
Off-Duty/Retired LAPD Officer(s)	4
Spot Check	1

NOT A PERMIT

FilmL.A., Inc.
6255 W Sunset Blvd, 12th Floor
Hollywood, CA 90028
t: (213)977-8600 - f: (213)977-8601
www.filmla.com

Summary Information — Location

Permit Number	F00148181	**Location Manager**	Patrick Reinoso
Production Company	BRIDGE PRODUCTIONS LLC DBA THE...	Primary Phone	Mobile - (818) 606-3081
Insured Company	BRIDGE PRODUCTIONS LLC DBA THE...	Secondary Phone	
Production Title	HYUNDAI		

Stakebed Trucks	2
Vans	4

Filming Activities Camera on sticks; Drive ups & away; Equipment on property; Equipment on sidewalk only.; Exterior establishing shots; Exterior motion without sound; Handheld equipment; Interior Dialogue; Interior Performance and Playback; Intermittent traffic control - 2 minute standard (except 0700-0900 hrs & 1500-1900 hrs); ARM-CAR;

Jurisdiction **Political:** Los Angeles City - Council District 13 **Police:** Los Angeles Police Department **Fire:** Los Angeles City

Thomas Guide **Page:** 593 **Grid:** G4

Approvals

FILML.A. CLOSURES	Yulizza Ramirez
LOS ANGELES CITY DEPARTMENT OF PUBLIC WORKS	Vanessa Martin
LOS ANGELES CITY POLICE DEPARTMENT	FilmLA Delegate

Parking

Base Camp	**Crew Parking**	1400 Ivar Ave, Los Angeles, CA, 90028
Location Type : Filming Location	Location Type : Other Location	

Posting "No Parking" signs E/S GOWER ST., SUNSET BLVD. - SOUTH 300'
S/S SUNSET BLVD., GOWER ST. - GORDON ST

Approximate Footage 901 - 1200 **Log Number** 231945

Date(s) 2/14/2019 to 2/15/2019 **Time(s)** 06:00 to 22:00

Lane / Full Closure CURB LANE CLOSURE:
S/S SUNSET BLVD., GOWER ST. - GORDON ST

Approximate Footage 0 - 300

Date(s) 2/14/2019 to 2/14/2019 **Time(s)** 07:30 to 16:00

Lane / Full Closure CURB LANE CLOSURE:
S/S SUNSET BLVD., GOWER ST. - GORDON ST

Approximate Footage 0 - 300

NOT A PERMIT

FilmL.A., Inc.
6255 W Sunset Blvd, 12th Floor
Hollywood, CA 90028
t: (213)977-8600 - f: (213)977-8601
www.filmla.com

Summary Information

Location

Permit Number	F00148181	**Location Manager**	Patrick Reinoso
Production Company	BRIDGE PRODUCTIONS LLC DBA THE...	Primary Phone	Mobile - (818) 606-3081
Insured Company	BRIDGE PRODUCTIONS LLC DBA THE...	Secondary Phone	
Production Title	HYUNDAI		

Date(s) 2/14/2019 to 2/14/2019 **Time(s)** 19:00 to 22:00

NOT A PERMIT

FilmL.A., Inc.
6255 W Sunset Blvd, 12th Floor
Hollywood, CA 90028
t: (213)977-8600 - f: (213)977-8601
www.filmla.com

Summary Information — Location

Permit Number	F00148181	**Location Manager**	Patrick Reinoso
Production Company	BRIDGE PRODUCTIONS LLC DBA THE...	Primary Phone	Mobile - (818) 606-3081
Insured Company	BRIDGE PRODUCTIONS LLC DBA THE...	Secondary Phone	
Production Title	HYUNDAI		

Location Address 6245 Santa Monica Blvd, Los Angeles, CA, 90038

Location Type Studio

Film Dates 2/15/2019 - 2/15/2019 07:00 - 22:00 1 day

Open or Closed to the Public Closed

Generic Conditions

*LA CITY AND/OR LA COUNTY FIRE CHECKLIST ATTACHED TO FINAL PERMIT. THE PERMITTEE IS RESPONSIBLE FOR COMPLETING CHECKLIST PRIOR TO FILMING ACTIVITY AT THIS LOCATION. NON COMPLIANCE MAY RESULT IN ASSIGNMENT OF A FIRE OFFICER.
Must Maintain 5' Clearance on Sidewalks/Walkways
Must maintain local/emergency access
No cast or crew parking on area streets
Number of uniformed officers listed on the permit is a minimum requirement. Permittee remains responsible for deploying a sufficient number of uniformed officers to provide traffic and crowd control to ensure the safety of the film crew and the public.
Traffic control must be done in accordance w/MUTCD
Traffic Officers Required
Uniformed officers shall have a copy of the film permit in their possession and are required to confirm that all traffic control signage devices are in place.

Equipment on Location

Type	Quantity
10 Ton Truck	2
5 Ton Truck	3
Catering Truck	1
Cube Trucks	5
Generator	1
Motor Homes	2
Picture vehicles	2
Process Trailer	1
Stakebed Trucks	2
Vans	4

Personnel on Location

Type	Quantity
Cast	5
Crew	45
Off-Duty/Retired LAPD Officer(s)	4

Filming Activities Camera on sticks; Drive ups & away; Equipment on property; Equipment on sidewalk only.; Exterior establishing shots; Exterior motion without sound; Handheld equipment; Interior Dialogue; Interior Performance and Playback; ARM-CAR;

NOT A PERMIT

FilmL.A., Inc.
6255 W Sunset Blvd, 12th Floor
Hollywood, CA 90028
t: (213)977-8600 - f: (213)977-8601
www.filmla.com

Summary Information — Location

Permit Number	F00148181	**Location Manager**	Patrick Reinoso
Production Company	BRIDGE PRODUCTIONS LLC DBA THE...	Primary Phone	Mobile - (818) 606-3081
Insured Company	BRIDGE PRODUCTIONS LLC DBA THE...	Secondary Phone	
Production Title	HYUNDAI		

Jurisdiction	**Political:** Los Angeles City - Council District 13	**Police:** Los Angeles Police Department	**Fire:** Los Angeles City
Thomas Guide	**Page:** 593	**Grid:** F5	
Approvals	LOS ANGELES CITY POLICE DEPARTMENT		Gabriel Martinez
Coordinator Note	Company needs to obtain a Caltrans permit for activity in Santa Monica.		
Parking	**Base Camp** Location Type : Filming Location	**Crew Parking** Location Type : Other Location	1400 Ivar Ave, Los Angeles, CA, 90028
Posting "No Parking" signs	N/S SANTA MONICA BLVD., EL CENTRO AVE - VINE ST		
Approximate Footage	601 - 900	**Log Number**	232071
Date(s)	2/15/2019 to 2/15/2019	**Time(s)**	07:00 to 22:00

NOT A PERMIT

Permit #F001481818

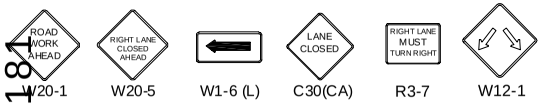

ALL TRAFFIC CONTROL WILL BE INSTALLED TO MEET OR EXCEED THE LATEST CA-MUTCD MINIMUM REQUIREMENTS

Ⓢ TRAFFIC SIGNAL

● TRAFFIC CONE

TYPE I W/ SIGN

FLASHING ARROW SIGN (FAS)

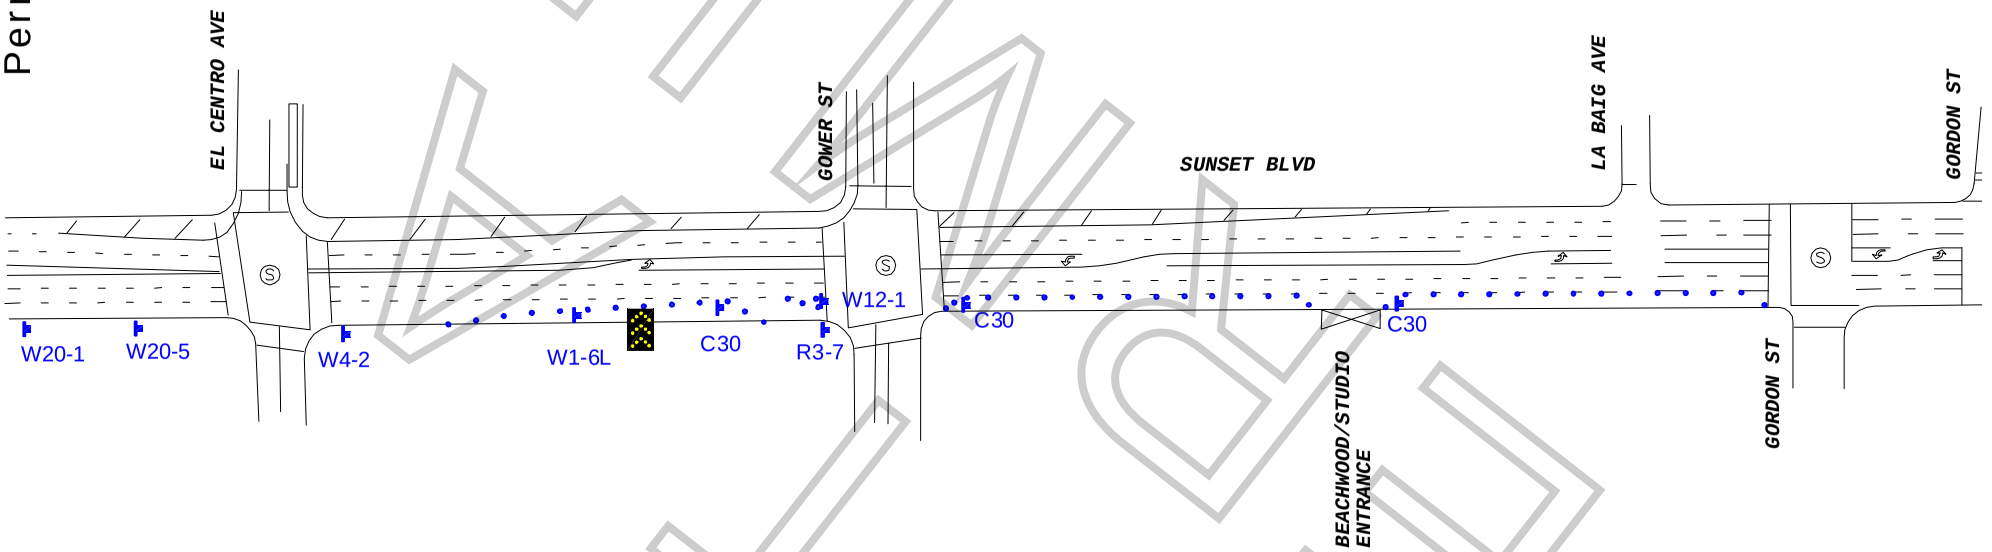

KLINDEL

WORK ZONE TRAFFIC CONTROL PLAN
GENERAL NOTES

1. DATE/TIME: 2-14-19 FROM 07:30 HOURS TO 16:00 HOURS
   AND 19:00 HOURS TO 22:00 HOURS.

2. ALL SIGNING, STRIPING, AND TRAFFIC CONTROL DEVICES SHALL CONFORM TO THE (CURRENT) STATE OF CALIFORNIA DEPARTMENT OF TRANSPORTATION (CALTRANS) STANDARD PLANS AND STANDARD SPECIFICATIONS, CALIFORNIA MUTCD, AND ANY ADDENDUMS THERETO, AND AS SHOWN ON THESE PLANS, SYMBOLS AND ABBREVIATIONS USED ARE SHOWN ON CALTRANS STANDARD PLANS.
3. THERE WILL BE NO INTERFERENCE WITH TRAFFIC SIGNALS OR CROSSWALKS.
4. CONES WILL BE 28" MINIMUM HEIGHT AND HAVE REFLECTORIZED SLEEVES FOR NIGHT WORK.
5. POLICE WILL DIRECT TRAFFIC IF NECESSARY.

TCP FOR:	BRIDGE PRODUCTIONS LLC: "HYUNDAI"
LOCATION:	S/S CURB - SUNSET BLVD FROM GOWER TO GORDON LOS ANGELES, CALIFORNIA
CONTACT:	PATRICK REINOSO PH# 818.606.3081 TRISHA HUGUEZ OFFICE# 213.763.9000
	JCL TRAFFIC SERVICES (213) 622-9775 C31-CA Lic # 805357
DATE	2-13-19
REVISIONS	START TIME CHANGE.
DRAFTER:	E. RAMIREZ
SCALE:	N.T.S.
FILM LA:	CARRI STEVENS